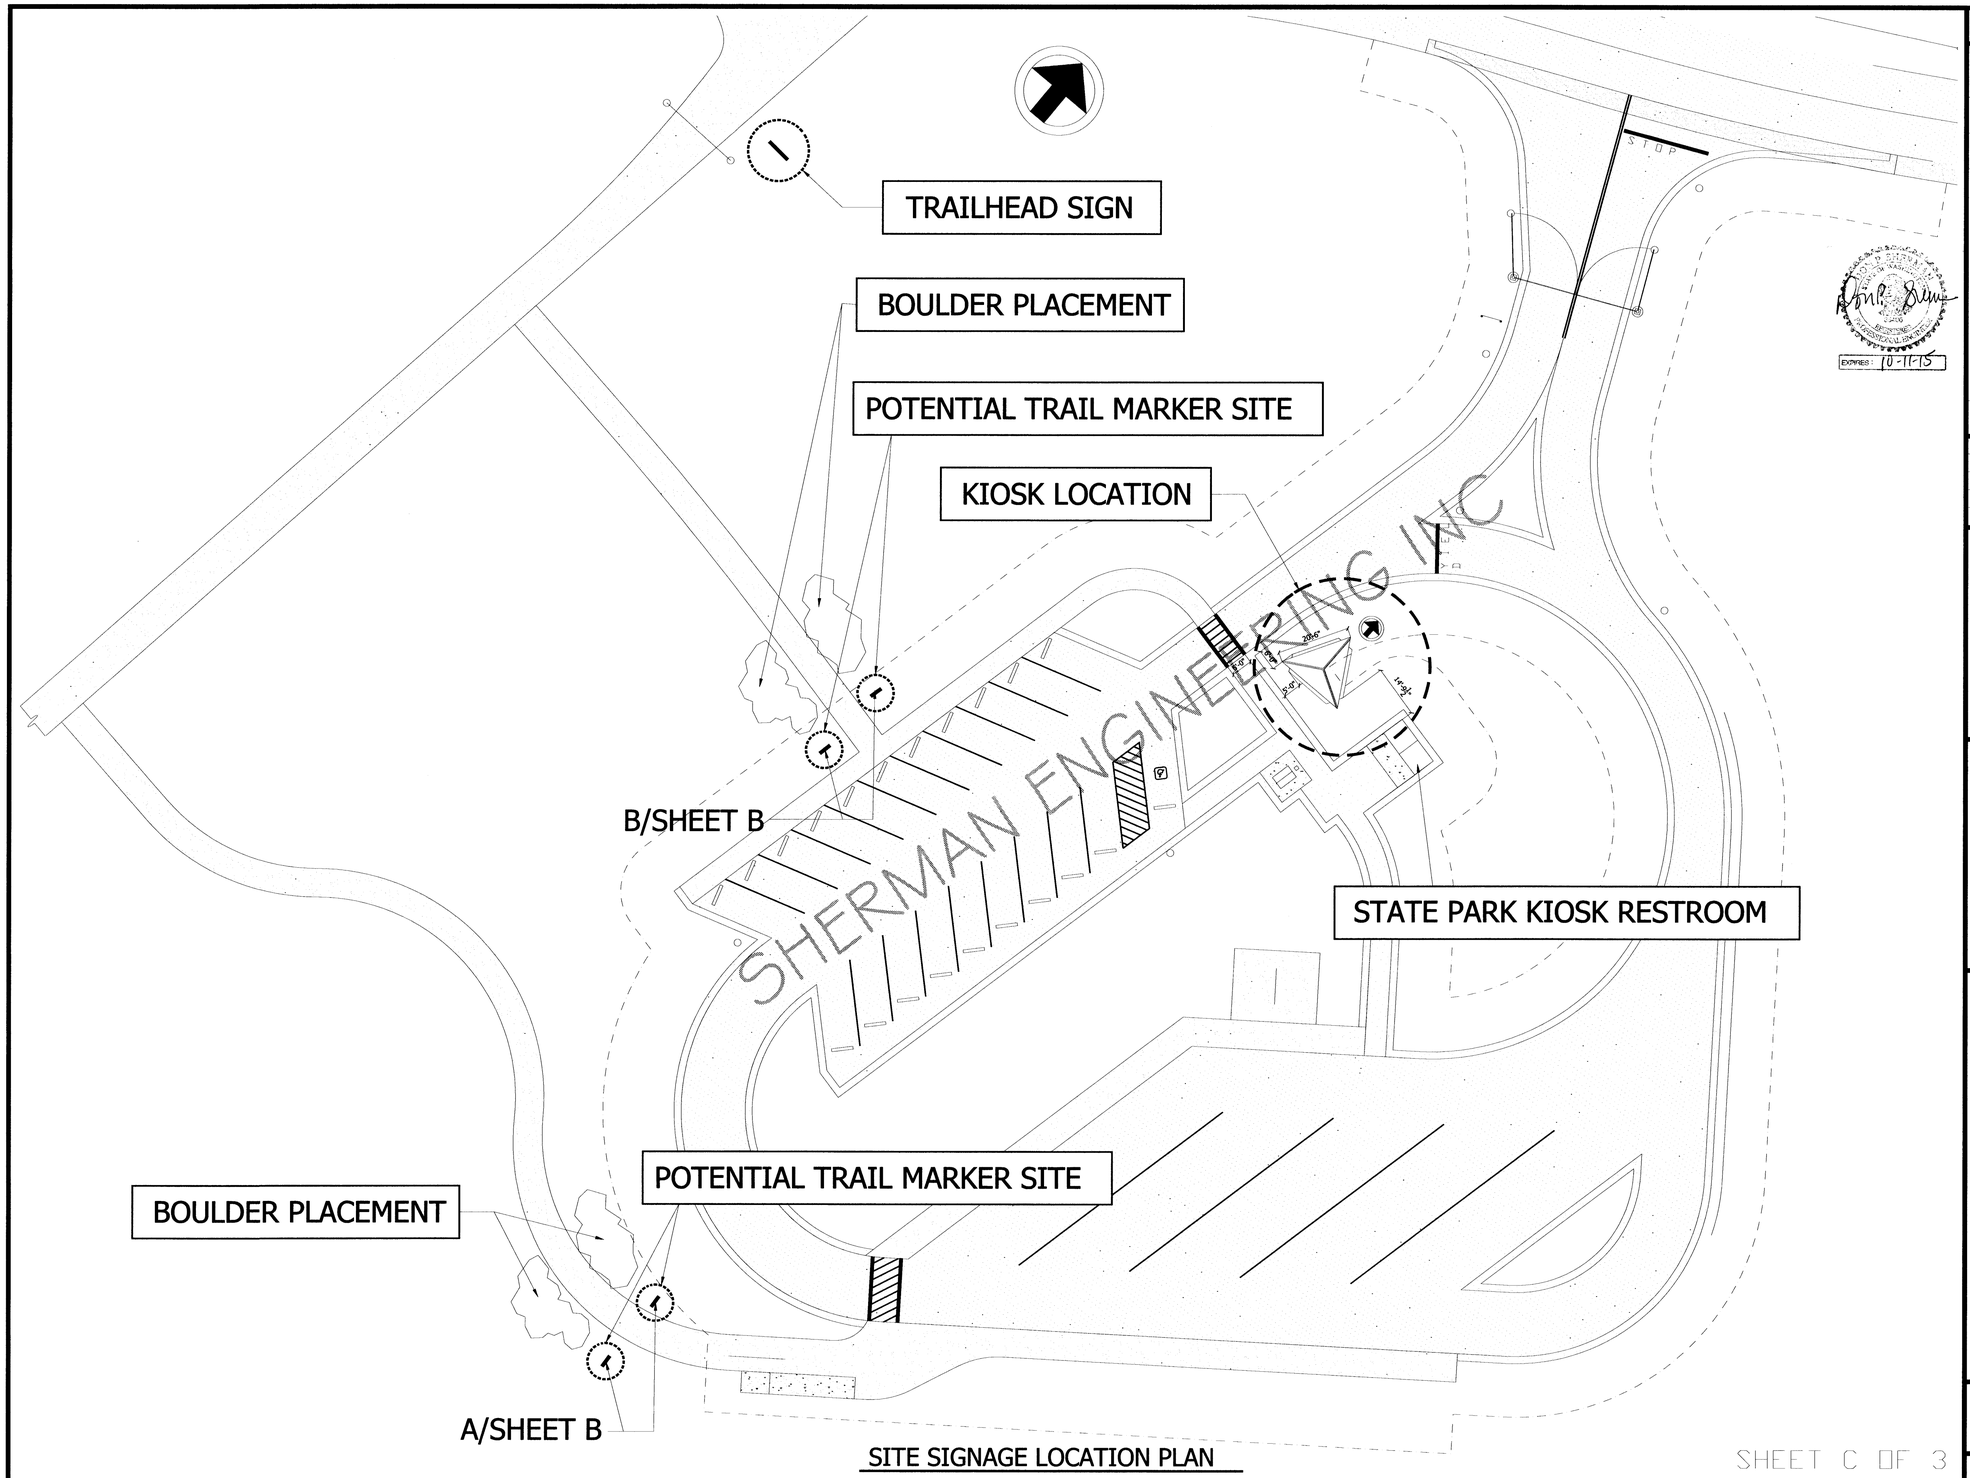

SITE SIGNAGE LOCATION PLAN

SHEET C OF 3

CAD NO.

NO.	REVISIONS	INT	APP.	DATE

ACTION	BY	DATE
DESIGNED	LRR	5/4/2015
DRAWN	LRR	5/4/2015
CHECKED (FIELD)		
CHECKED (HDQTS.)		

LARRY RINDER
DESIGNER
(503) 750-5793
1645 S.W. Binford Ave.
GRESHAM, OR 97080
E-mail: larry_rinder@msn.com

WASHINGTON STATE PARKS AND RECREATION COMMISSION

NISQUALLY MASHEL STATE PARK

INITIAL PARK ACCESS

SITE SIGNAGE LOCATION

SCALE
0' 10' 20' 40'

PARKS FILE#